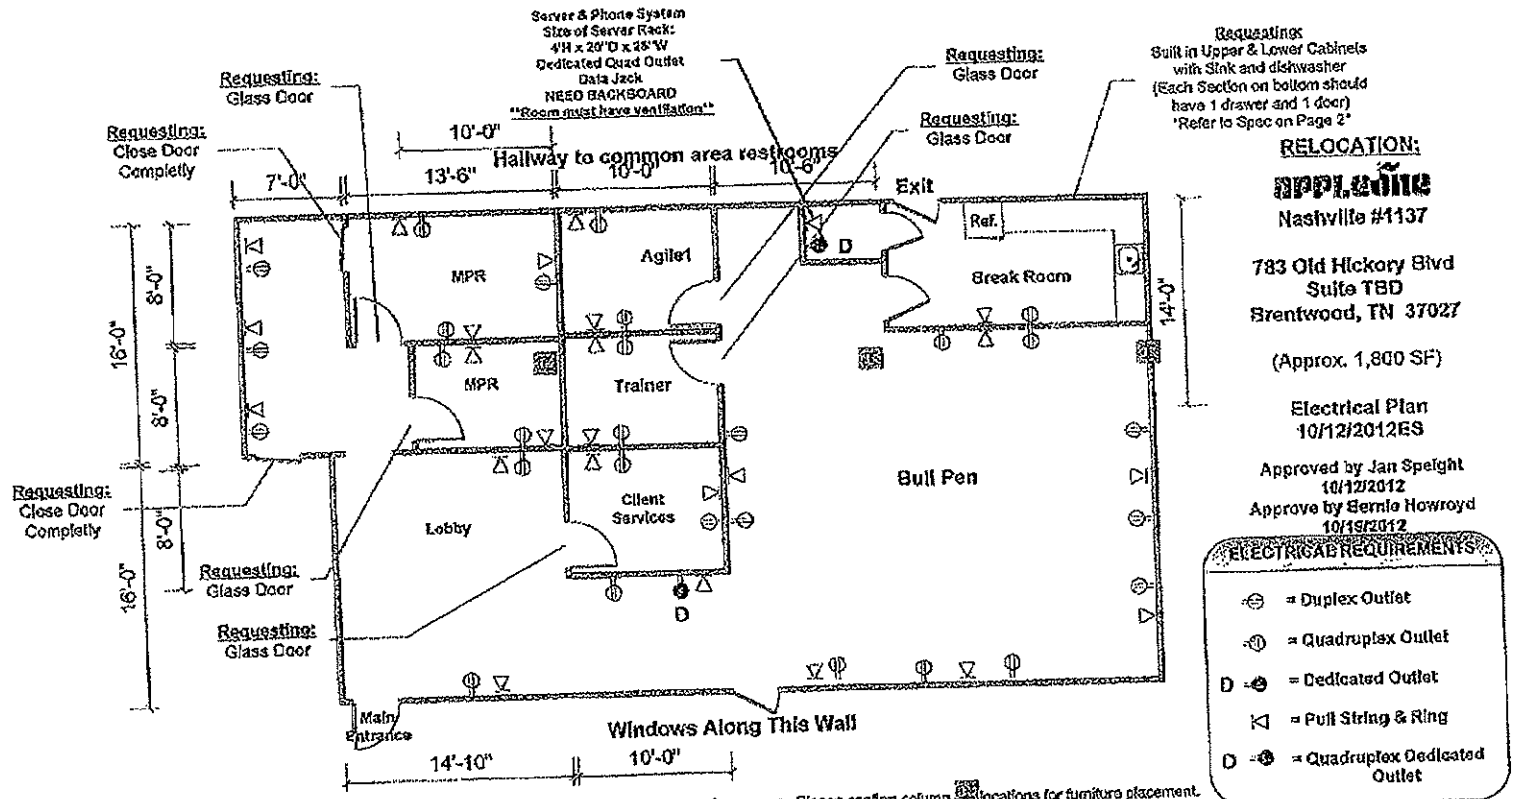

RELOCATION:

appleone

Nashville #1137

783 Old Hickory Blvd
Suite TBD
Brentwood, TN 37027

(Approx. 1,800 SF)

Electrical Plan
10/12/2012ES

Approved by Jan Speight
10/12/2012
Approve by Bernie Howroyd
10/19/2012

ELECTRICAL REQUIREMENTS

= Duplex Outlet

= Quadruplex Outlet

D = Dedicated Outlet

= Pull String & Ring

D = Quadruplex Dedicated Outlet

Please note: All dimensions are approximate and have been provided to Facilities from outside sources. Please confirm column locations for furniture placement. Onsite verification of floor plan layout and dimensions is recommended. Please notify Facilities immediately of any necessary changes. Thank you for your assistance.